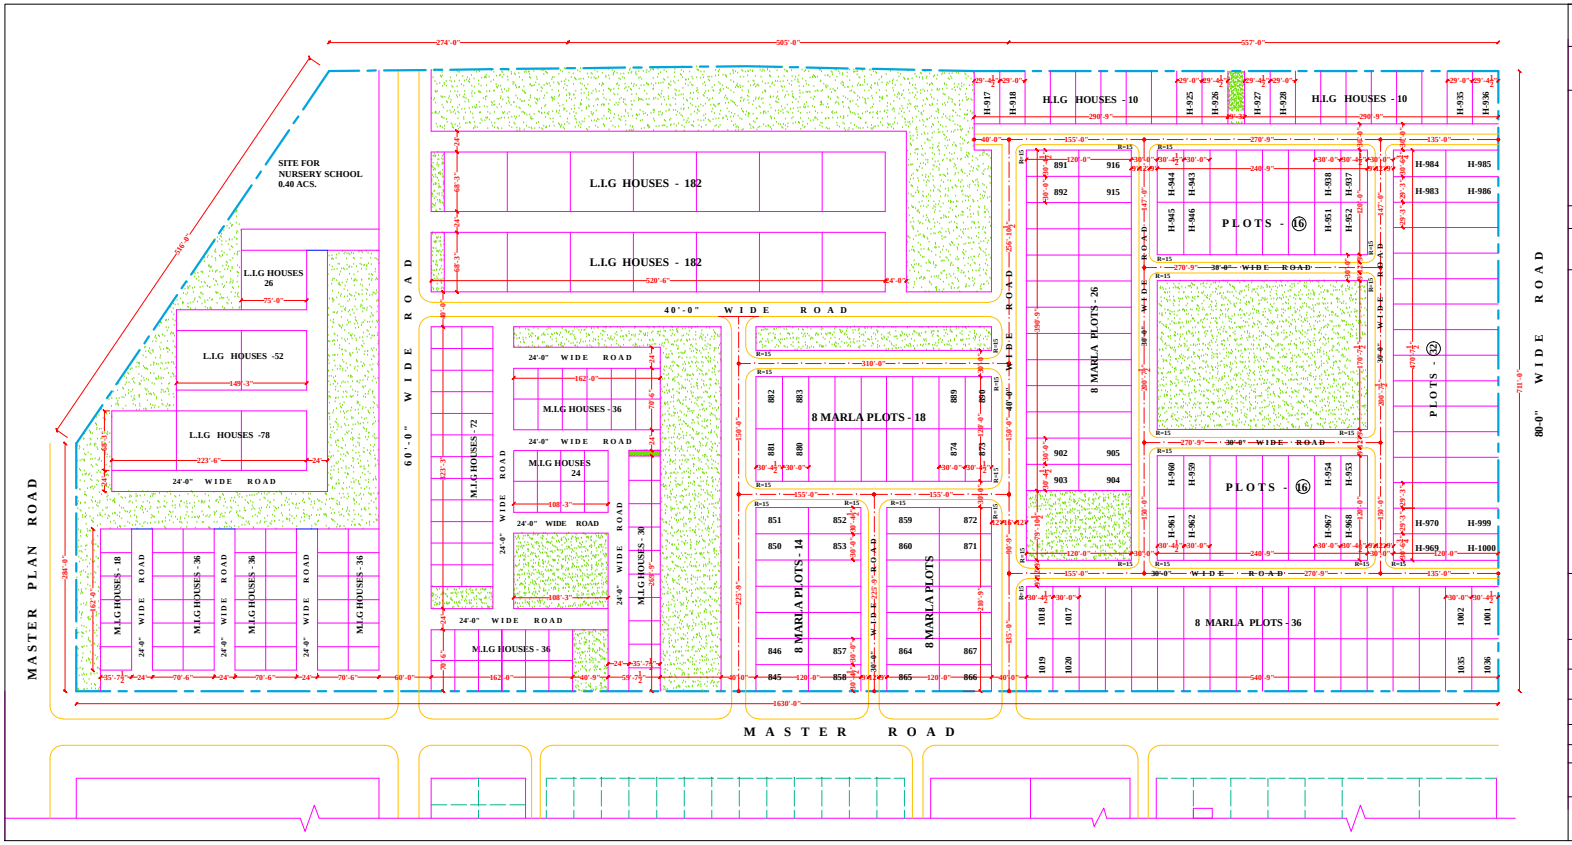

P U D A

NOTES :-

1. THIS LAYOUT PLAN HAS BEEN PREPARED ON THE BASIS OF SURVEY PLAN RECEIVED FROM FIELD VIDE LETTER NO. P & D 10095 / 14 / 9 / 81.
2. DO NOT SCALE THE DRG.
3. FOLLOW WRITTEN DIMENSIONS ONLY .
4. THIS DRG. SUPERSEDES DRG. NO. 04 ON THE SAME JOB NO.
5. THIS DRG HAS BEEN APPROVED BY THE REGIONAL PLANNING AND DESIGN COMMITTEE IN ITS MEETING HELD ON 8-12-97.I.DH.

DETAIL OF HOUSES / PLOTS :-

S NO	CAT	SIZE OF PLOT	DESIGN JOB NO	DRG NO	NO OF HOUSES
1.	L.I.G (FLAT)	74'-3"X68'-3"	L.I.G(C) 7	4A	520
2.	M.I.G -8	26'-10"X60'-0"	44	4, 5	324
3.	H.I.G	20'-0"X50'-0"	106	1, 2	20
4.	EM. PLOTS	30'-0"X50'0" OR AS / PLAN	-	-	172

DETAIL OF AREAS :-

	ACS.
AREA OF THE SCHEME	25.01
AREA UNDER HOUSES	5. 56
AREA UNDER PLOTS	7.10
AREA UNDER N. SCHOOL	0.40
AREA UNDER ROADS	6.03
AREA UNDER OPEN SPACE	5.92

NOTES :-

1. AS PER THE FEASIBILITY REPORT RECEIVED FROM D.E(C)JALANDHAR VIDE LETTER NO. PUDA- DE(C) 98 / 56 DATED 6.1.98, THIS DRAWING IS FEASIBLE AT SITE.
2. 64. H.I.G. HOUSES (NUMBERED 937 TO 1000) HAS BEEN CHANGED INTO PLOTS AS PER DECISION HELD WITH C.A. PUDA & ACA PUDA JALANDHAR.

NOTES :-

THE DIGITIZED DRAWING IS BASED ON THE ORIGINAL DRAWING OF THE CONCERNED DEPARTMENT.IN CASE OF ANY DISCREPANCY THE DETAILS IN THE ORIGINAL DRAWING SHALL PREVAIL UPON.

Sd :- ADDL. CHIEF ADMINISTRATOR — 18-12-99.

Sd :- SENIOR TOWN PLANNER — Sd :- ARCHITECT

SCALE 1'-40' — DATE : 15-9-97 .

DEALT BY: Sd :-	DRG NO	JOB NO.
CHECKED BY: Sd :-	07	PHG-I

BOARD'S OWN SCHEME PHAGWARA

LAY OUT PLAN